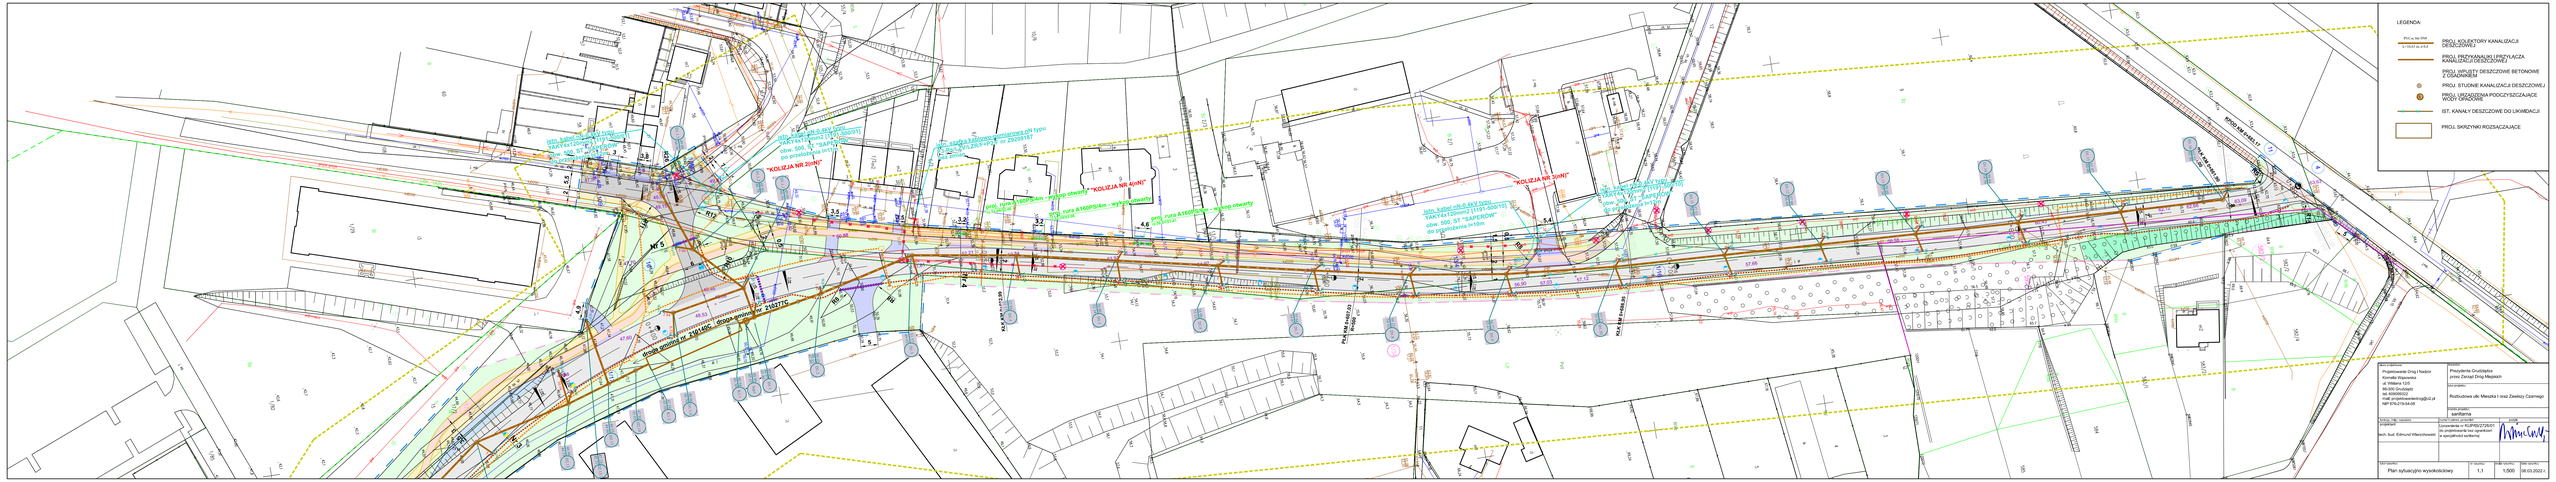
LEGENDA:
PROJ. KOLEKTORY KANALIZACJI DESZCZOWEJ
PROJ. PRZYKANALIKI URZYTKACZA KANALIZACJI DESZCZOWEJ
PROJ. WPUSTY DESZCZOWE BETONOWE Z OSADNIKIEM
PROJ. STUDNIE KANALIZACJI DESZCZOWEJ
PROJ. URZĄDZENIA PODCZYSZCZAJĄCE WODY OPADOWE
IST. KANAŁY DESZCZOWE DO LIKWIDACJI
PROJ. SKRZYNKI ROZSZCZAJĄCE
Projektowanie Dróg i Nadzór
Dominik Wiśniewski
ul. Wiślana 12/5
86-300 Grudziądz
tel. 606069322
e-mail: projektowanie.drog@o2.pl
NIP 8761219348-06
uprawnienia nr KUP/BD/272/9/01
do projektowania bez ograniczeń
Prezydenta Grudziądza
przez Zarząd Dróg Miejskich
Rozbudowa ulic Mieszka I oraz Zawiszy Czarnego
Plan sytuacyjno wysokościowy
1:1
1:500
08.03.2022 r.